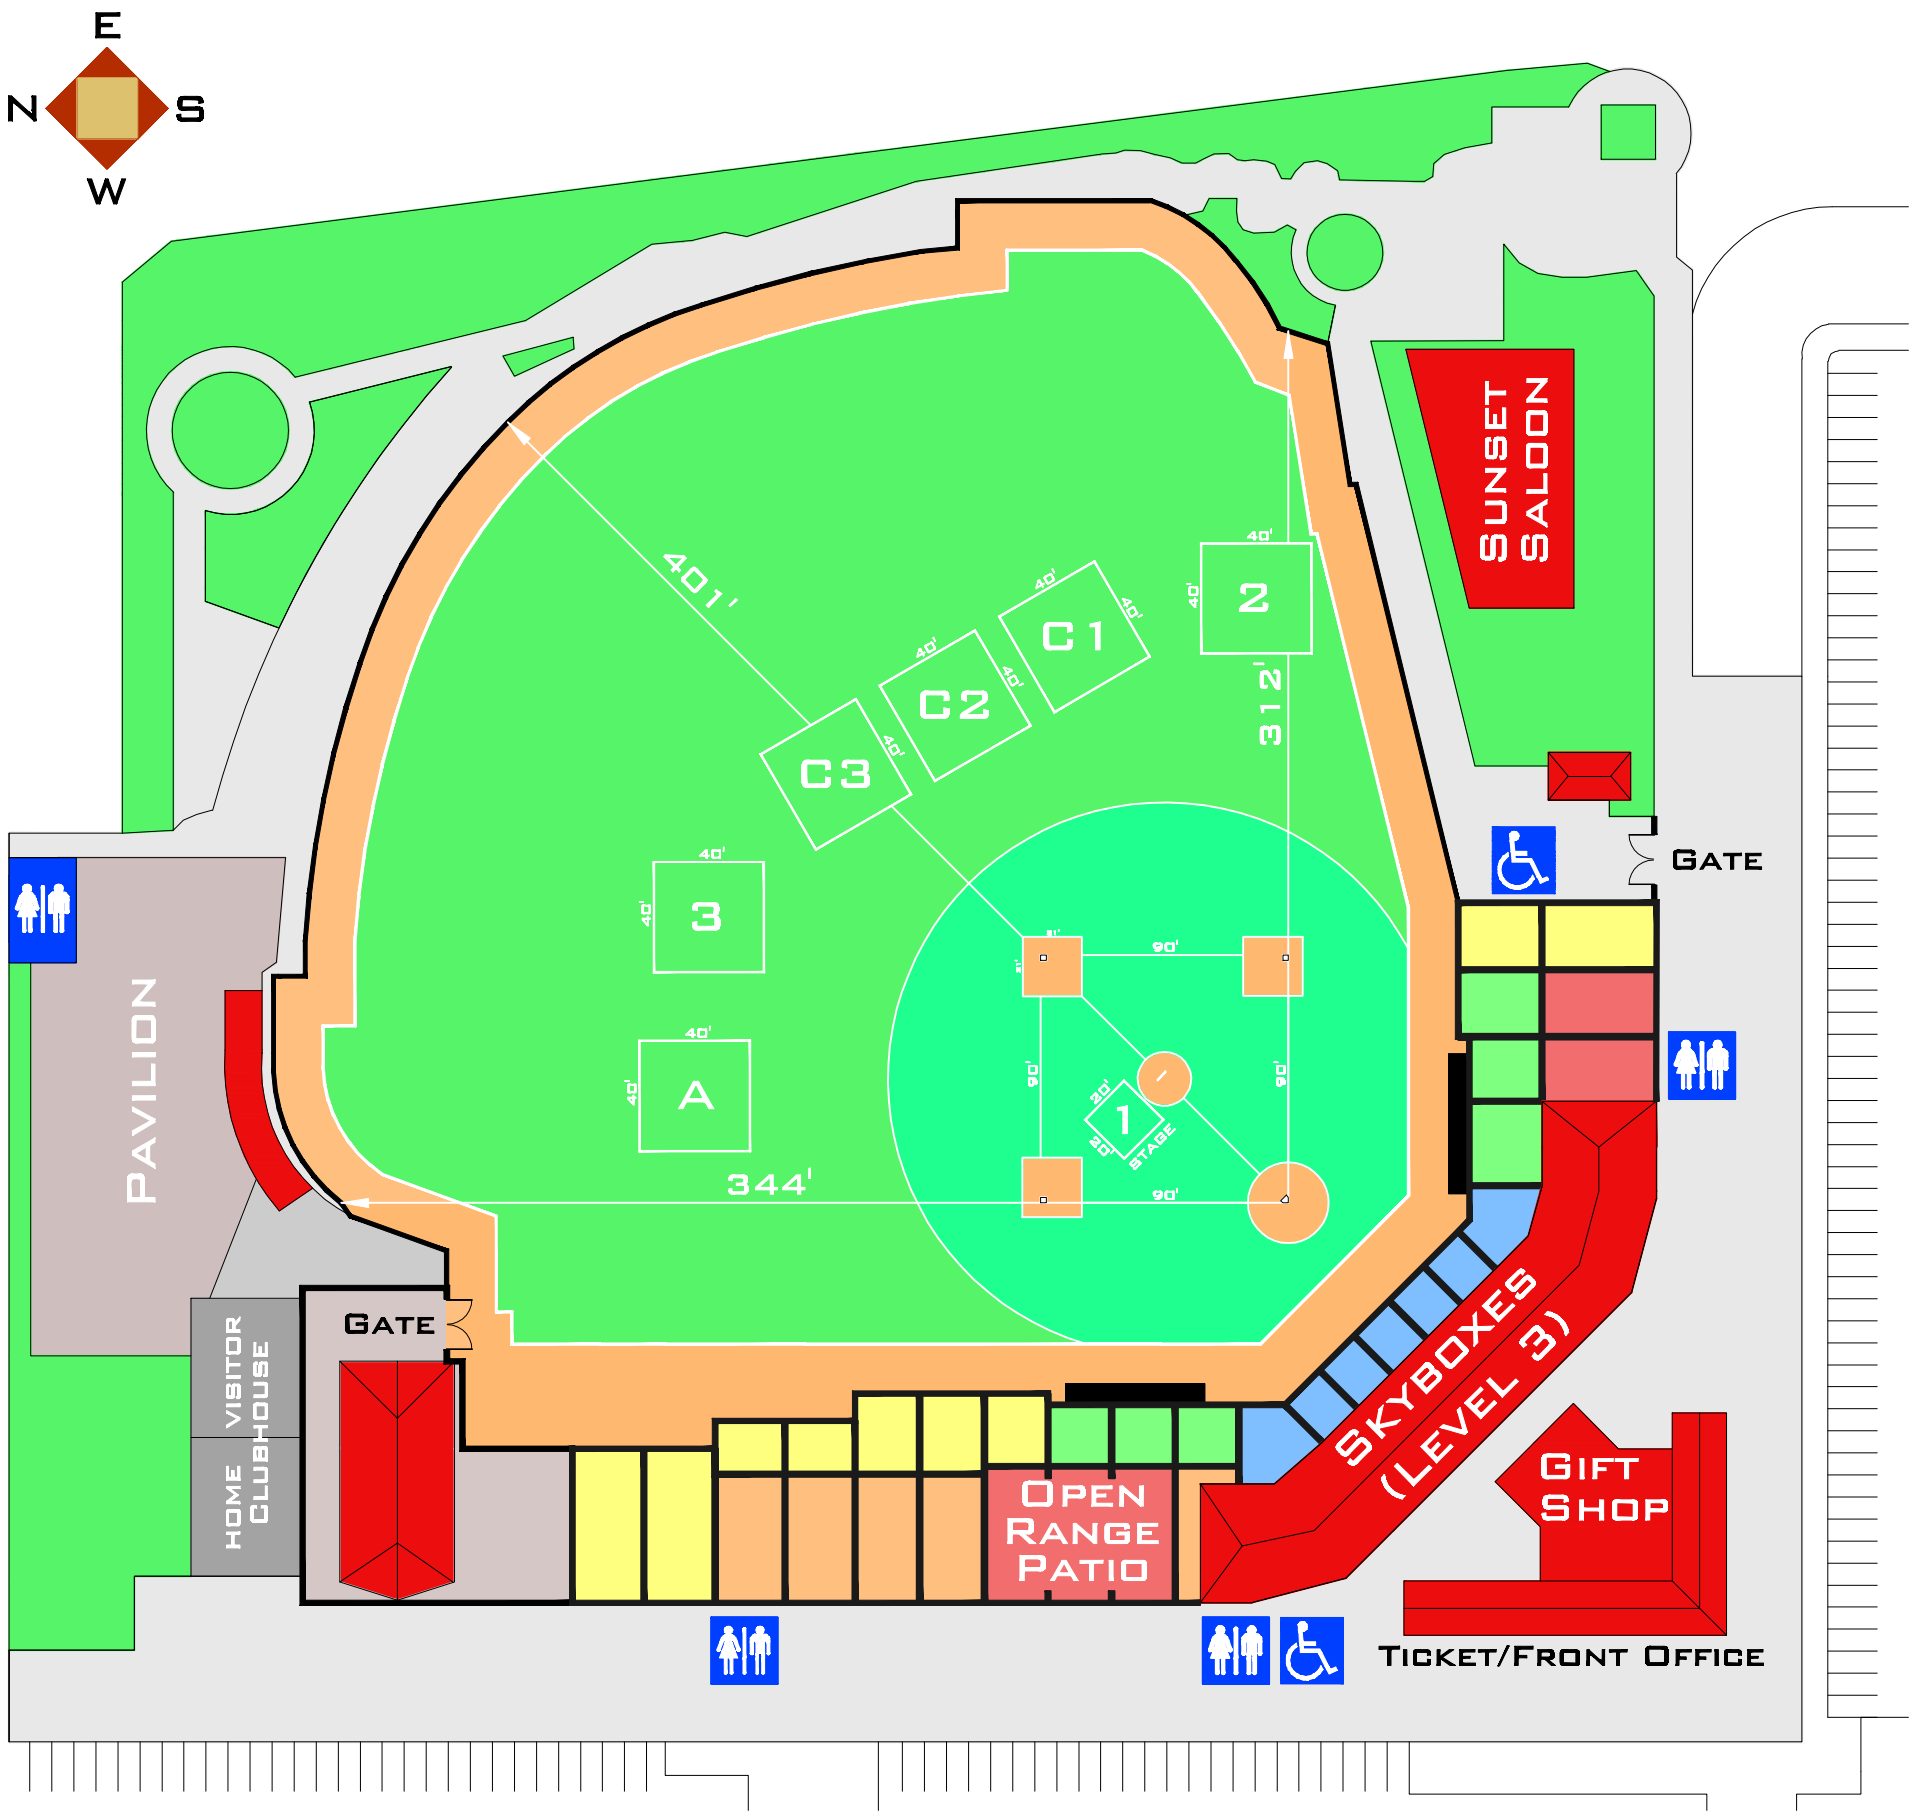

LAWRENCE-DUMONT STADIUM

COMMONLY USED OBJECTS W/DIMENSIONS

20'x20'

40'x40'

0 70' 140'

SCALE: 1" = 70'-0"

A1

DEPARTMENT OF ADMINISTRATION
DIVISION OF FACILITIES MANAGEMENT
900 S.W. JACKSON, SUITE 600
TOPEKA, KANSAS 66612

KANSAS DEM

PH: (785) 296-1318 FAX: (785) 296-3456
D. KEITH MEYERS, DIRECTOR